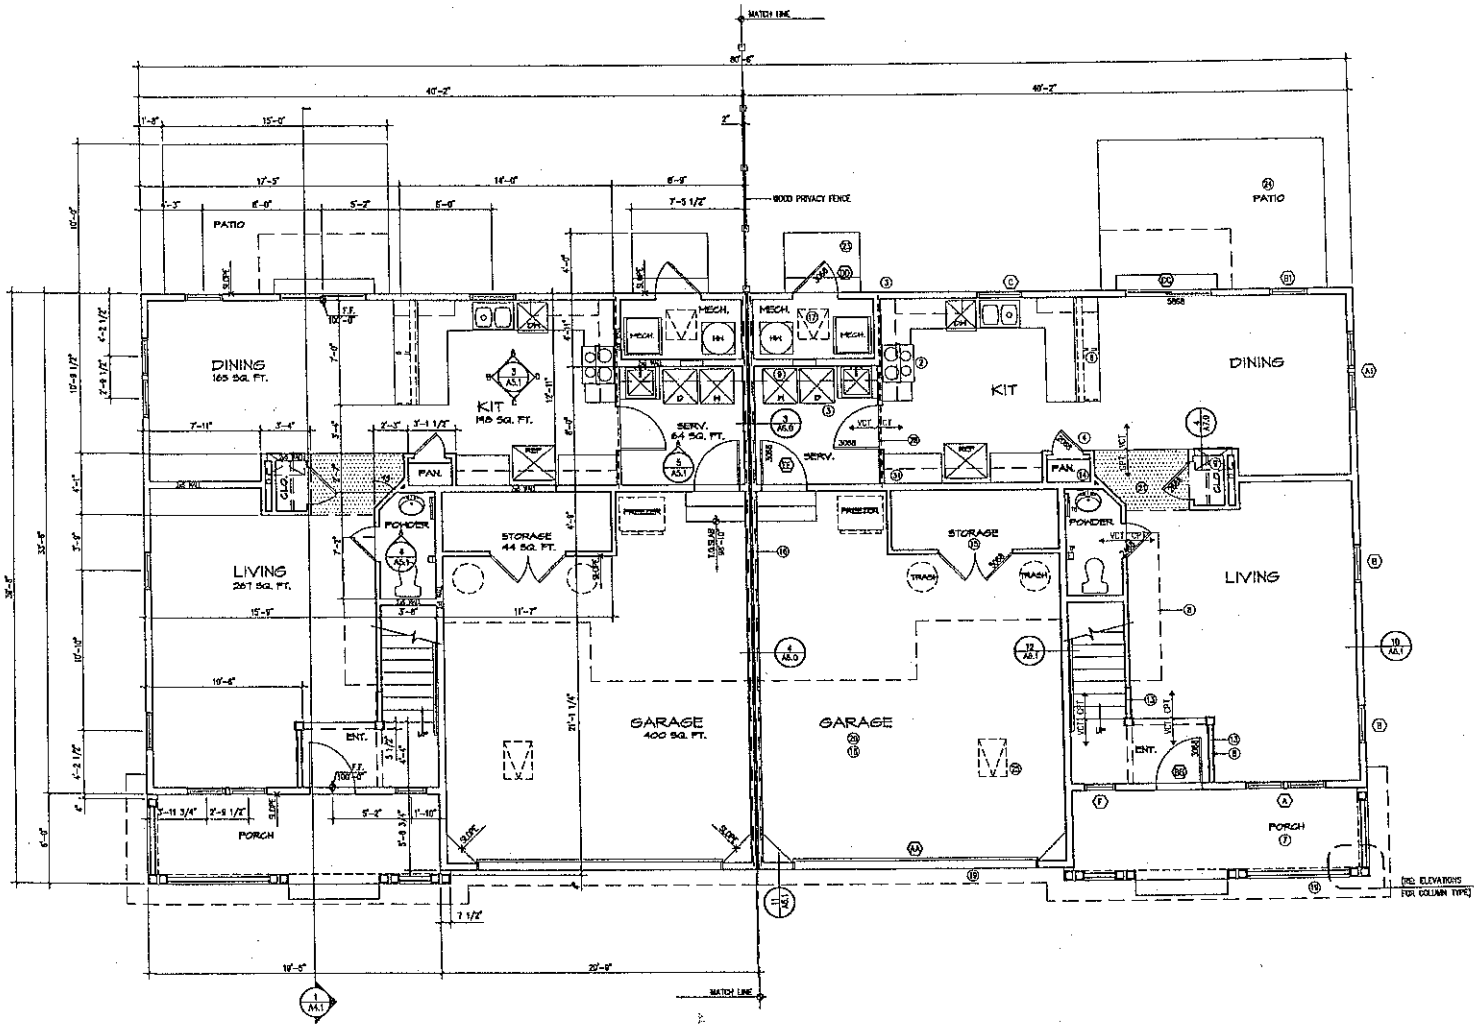

1 FIRST FLOOR PLAN

SCALE: 1/4" = 1'-0" RANGE: E1-E6, 1970 SQ. FT.

FLOOR PLAN KEYNOTES :

1. 50 CFM FAN (UNO), VENT TO OUTSIDE (RE: MECH. DWGS)
2. RANGE HOOD, VENT TO OUTSIDE WALL
3. VENT DRYER HORIZONTAL TO EXT. WALL
4. SMOKE & CO DETECTOR W/ BATTERY BACKUP CONNECT TO BUILDING WIRING (RE: MECH.)
5. 1½"ø HANDRAIL 34" ABOVE NOSING (RE: DTL. 7/A7.0)
6. KITCHEN BAR @ +42" (RE: DTL 12/A7.0)
7. VAULTED CLG. ABOVE
8. LINE OF WALL ABOVE
9. WIRE SHELF & ROD @ 5'-0" A.F.F.
10. FUTURE LOCATION OF FREEZER (PROVIDED BY TENANT)
11. CONCRETE PORCH
12. PARTIAL HEIGHT WALL @ +42" W/ WOOD CAP (RE: DTL. 6/A7.0)
13. PARTIAL HEIGHT WALL @ +36" W/ WOOD CAP (RE: DTL. 6/A7.0)
14. SHELVES (5) (RE: DTL. 9/A7.0)
15. SHELVES (3) 48" CLEAR BELOW, OR LOCKABLE STORAGE
16. 1 HR FIRE RATED ASSEMBLY
17. 18"X24" CRAWL ACCESS
18. CONC. GARAGE SLAB -SLOPE 2% TO O.H. DOOR
19. PERFORATED METAL SOFFIT
20. ⅝" TYPE "X" @ CEILING, ½" GWB WALLS
21. SOFFIT AT SHADED AREA, BTM. @ 8'-0" A.F.F. OR ABOVE CABINETS (UNO)
22. 60X TUB & SHWR.
23. CONC STOOP 4" TO 7" BELOW INT SLAB. SLOPE AWAY FROM BLDG. TO GRADE
24. CONC PATIO, SLOPE AWAY FROM BLDG.
25. 22"X30" ATTIC ACCESS (RE: DTL 1/A7.0)
26. CONTINUOUS LINEAR RIDGE VENT (RE: DTL 1/A6.1)
27. GABLE END VENT, SIZE NOTED
28. ACCOUSTIC BATT INSULATION @ WALLS, FLR. & CLG.
29. DOWNSPOUT & SPLASHBLOCK
30. 4"ø FLEX DUCT FROM FAN TO ROOF VENT
31. MICROWAVE LOCATION

GENERAL NOTES :

1. FOR GENERAL SPECIFICATIONS OF MATERIALS, FINISHES, FIXTURES, AND EQUIP. RE: SHT. A8.0
2. RE: SHT. A8.0 FOR CODE GUIDELINES
3. RE: SHT. A7.0 FOR FLR TRANSITION DTLS
4. RE: CIVIL AND LANDSCAPE DWGS FOR HARDSCAPE LOCATIONS AND FINISH GRADING.

FORT LEONARD WOOD

FAMILY HOUSING PRIVATIZATION

HOUSING PACKAGE

E1-E6

NO.	DATE	REVISION
1	10-20-05	ADDENDUM #1

PROJECT DIRECTOR: PIP

PROJECT MANAGER: TB

PROJECT ARCHITECT: AEM

PROJECT TEAM MEMBERS:

DRAWN: JB

TITLE: FIRST FLR PLAN

PROJECT NO. 55039.00

DATE: 10-03-05

PROJECT NETWORK PATH: 55039/DWG/SHEETS

A-23

SHEET NUMBER: A2.1

100% CD SET

© 2005 OZ ARCHITECTURE

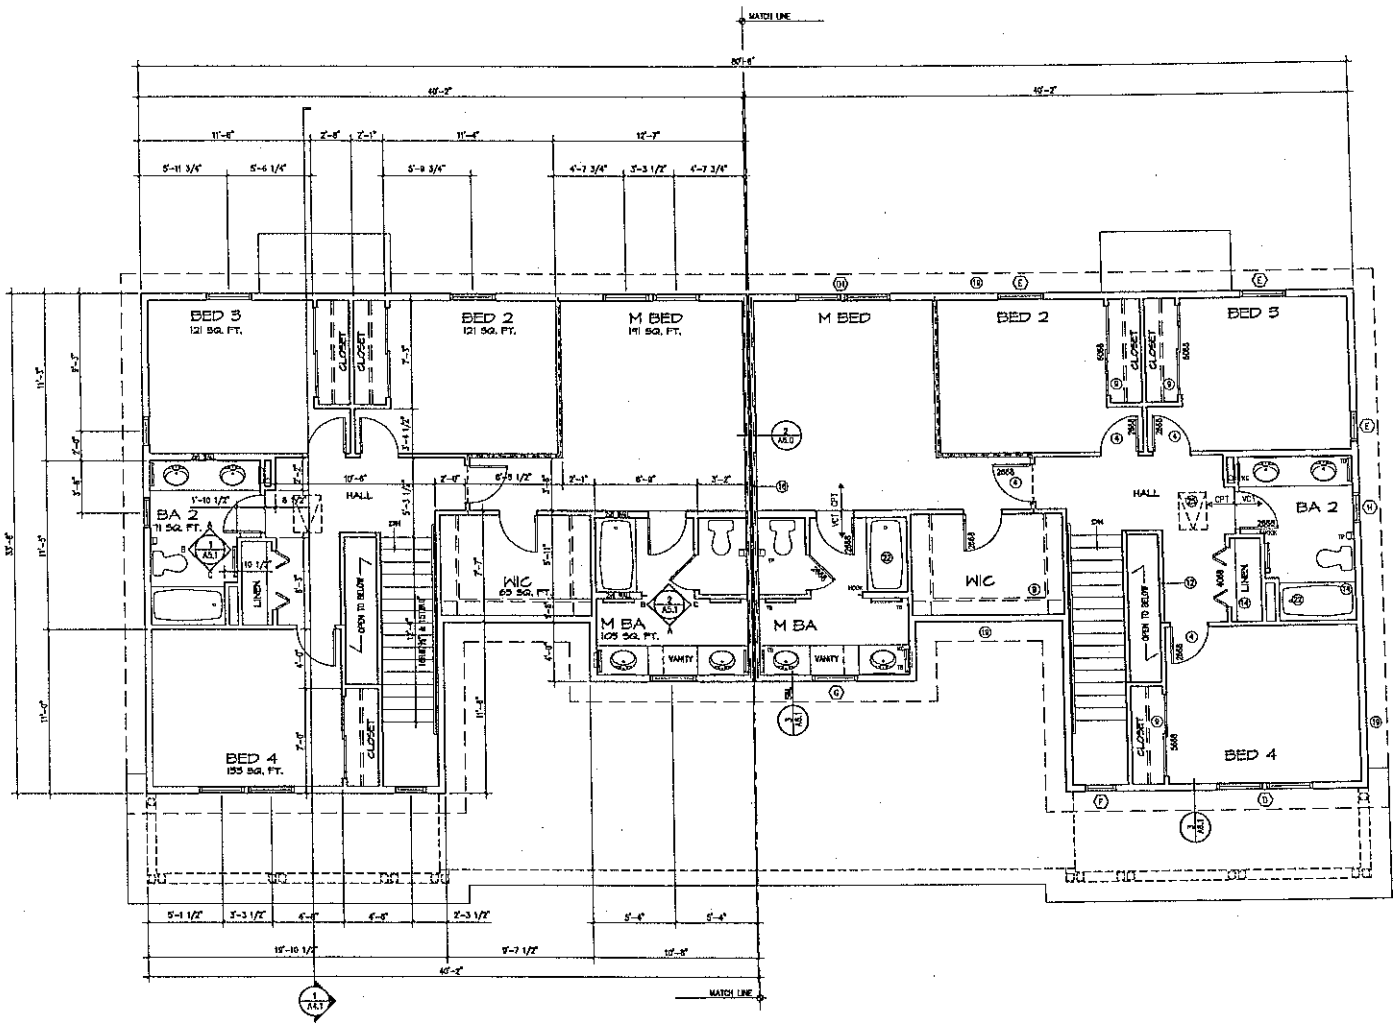

1 SECOND FLOOR PLAN
SCALE: 1/4" = 1'-0" RANK: E1-E6; 1970 SQ. FT.

FLOOR PLAN KEYNOTES :

1. 50 CFM FAN (UNO), VENT TO OUTSIDE (RE: MECH. DWGS)
2. RANGE HOOD, VENT TO OUTSIDE WALL
3. VENT DRYER HORIZONTAL TO EXT. WALL
4. SMOKE & CO DETECTOR W/ BATTERY BACKUP CONNECT TO BUILDING WIRING (RE: MECH.)
5. 1½"ø HANDRAIL 34" ABOVE NOSING (RE: DTL. 7/A7.0)
6. KITCHEN BAR @ +42" (RE: DTL 12/A7.0)
7. VAULTED CLG. ABOVE
8. LINE OF WALL ABOVE
9. WIRE SHELF & ROD @ 6'-0" A.F.F.
10. FUTURE LOCATION OF FREEZER (PROVIDED BY TENANT)
11. CONCRETE PORCH
12. PARTIAL HEIGHT WALL @ +42" W/ WOOD CAP (RE: DTL. 6/A7.0)
13. PARTIAL HEIGHT WALL @ +36" W/ WOOD CAP (RE: DTL. 6/A7.0)
14. SHELVES (5) (RE: DTL. 9/A7.0)
15. SHELVES (3) 48" CLEAR BELOW, OR LOCKABLE STORAGE
16. 1 HR FIRE RATED ASSEMBLY
17. 18"X24" CRAWL ACCESS
18. CONC. GARAGE SLAB -SLOPE 2% TO O.H. DOOR
19. PERFORATED METAL SOFFIT
20. ⅝" TYPE 'X' @ CEILING, ½" GWB WALLS
21. SOFFIT AT SHADED AREA, BTM. @ 8'-0" A.F.F. OR ABOVE CABINETS (UNO)
22. 60X TUB & SHWR.
23. CONC STOOP 4" TO 7" BELOW INT SLAB. SLOPE AWAY FROM BLDG. TO GRADE
24. CONC PATIO, SLOPE AWAY FROM BLDG.
25. 22"X30" ATTIC ACCESS (RE: DTL 1/A7.0)
26. CONTINUOUS LINEAR RIDGE VENT (RE: DTL 1/A6.1)
27. GABLE END VENT, SIZE NOTED
28. ACCOUSTIC BATT INSULATION @ WALLS, FLR. & CLG.
29. DOWNSPOUT & SPLASHBLOCK
30. 4"ø FLEX DUCT FROM FAN TO ROOF VENT
31. MICROWAVE LOCATION

GENERAL NOTES :

1. FOR GENERAL SPECIFICATIONS OF MATERIALS, FINISHES, FIXTURES, AND EQUIP. RE: SHT. A8.0
2. RE: SHT. A6.0 FOR CODE GUIDELINES
3. RE: SHT. A7.0 FOR FLR TRANSITION DTLS
4. RE: CIVIL AND LANDSCAPE DWGS FOR HARDSCAPE LOCATIONS AND FINISH GRADING.

FORT LEONARD WOOD
FAMILY HOUSING PRIVATIZATION
HOUSING PACKAGE
E1-E6

NO.	DATE	REVISION
1	10-20-05	ADDENDUM #1

PROJECT DIRECTOR: RP
PROJECT MANAGER: TB
PROJECT ARCHITECT: AEM
PROJECT TEAM MEMBER:
DRAWN: JS
SCALE:

TITLE: SECOND FLR PLAN

PROJECT NO.: 55039.00
DATE: 10-03-05
PROJECT NETWORK PATH: 55039/DWG/SHEETS
SHEET NUMBER: A-23
SHEET NUMBER: A2.2

100% CD SET
© 2005 OZ ARCHITECTURE