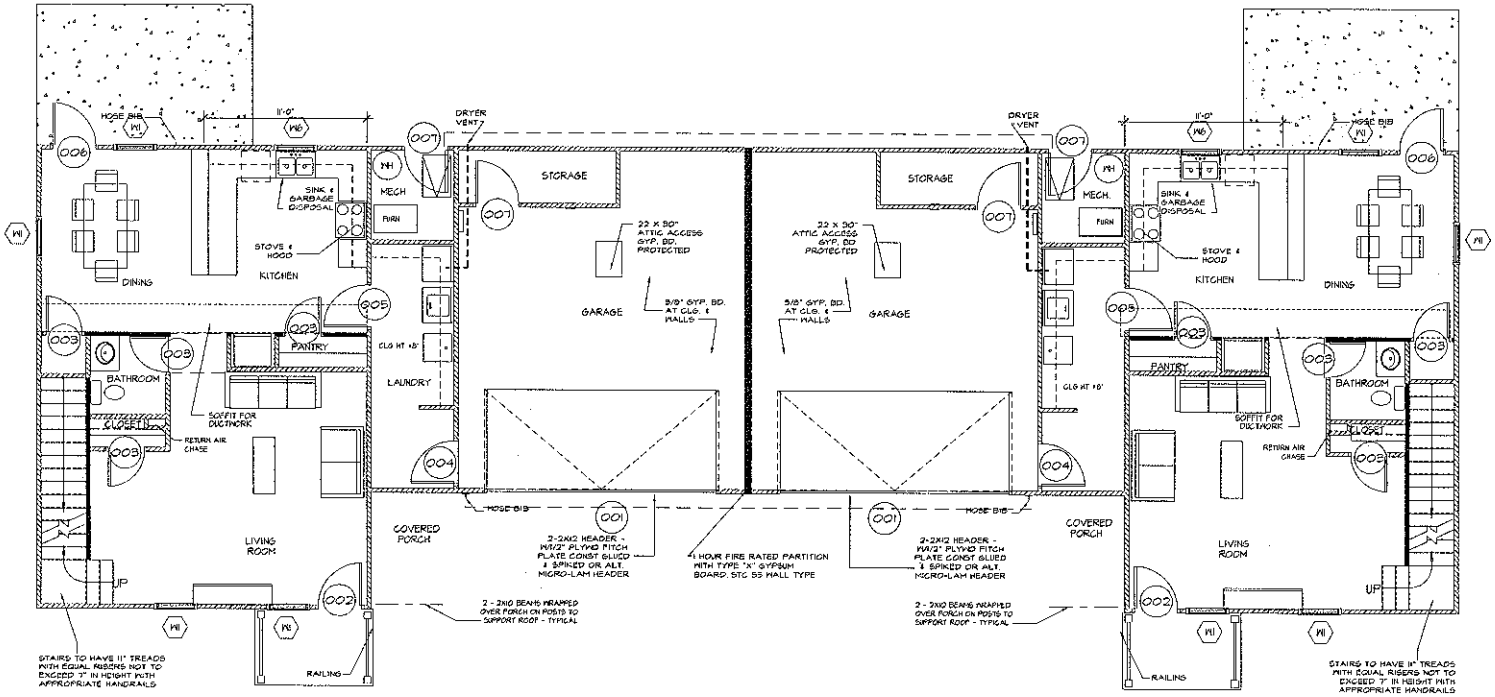

MAIN LEVEL NOTED FLOOR PLAN

SCALE: 1/4" = 1'-0"

GENERAL NOTES:

1. ALL WALLS TO BE STUD GRADE SPRUCE PINE FIR SPECIES AT 16" O.C..
2. ALL HORIZONTAL AND SLOPED WOOD TO BE #2 SPRUCE PINE FIR SPECIES.
3. ALL WOOD PLATES ON CONCRETE SHALL BE PRESSURE TREATED.
4. CEILINGS TO BE FINISHED 9'-0" AFF FOR THE MAIN LEVEL AND 8'-0" FOR OTHER FLOORS, UNLESS NOTED OTHERWISE.

WALL LEGEND

REPRESENTS A LOAD BEARING WALL AND ALIGNS WITH LOAD BEARING WALL ON OTHER FLOOR

OPTIONS FOR STC 55/FIRE WALL TYPE:

SCALE: 1"=1'-0"

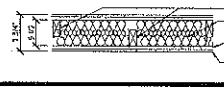

DOOR SCHEDULE - ENTIRE BUILDING

QTY.	MARK	SIZE WD	SIZE HGT	DOOR TYPE	DOOR MATERIAL	FIRE RATING	ELEV.
2	001	16'-0"	7'-0"	GARAGE DOOR	INSULATED MTL	--	E
2	002	3'-0"	6'-8"	FRONT DOOR	INSULATED MTL		A
20	003	2'-6"	6'-0"	INTERIOR DOOR	HOLLOW CORE DOOR	--	B
3	004	3'-0"	6'-8"	LAUNDRY	SOLID CORE WOOD DOOR	--	B
8	005	3'-0"	6'-8"	INTERIOR DOOR	HOLLOW CORE DOOR	--	B
2	006	3'-0"	6'-8"	GLASS EXTERIOR DOOR	GLASS/MTL	--	C
4	007	3'-0"	6'-8"	MECHANICAL/STOR	METAL	--	D
2	009	2'-0"	6'-8"	INTERIOR DOOR	HOLLOW CORE DOOR	--	B

ALL INTERIOR DOORS ARE 6-PANEL MASONITE PREHUNG AND PREFINISHED

ALL INTERIOR DOORS ARE 6-PANEL MASONITE DOORS

DOOR TYPES

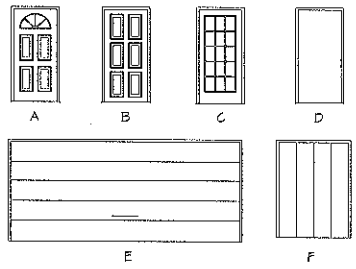

©Copyright 2006

Fort Leonard Wood
Family House Privatization Housing Package
for American Eagle Communities, LLC
Model #43

Ireland and Associates
Architecture
1908 East Sunshine
Springfield, Missouri 65804
Phone (417)881-3407
Fax (417)881-3813
Email IrelandArchitects.com
Stephanie D. Ireland, AIA

Main Level Noted Floor Plan

DATE: 11-1-06
REVISION DATE

A102

PROJECT #: 06-142

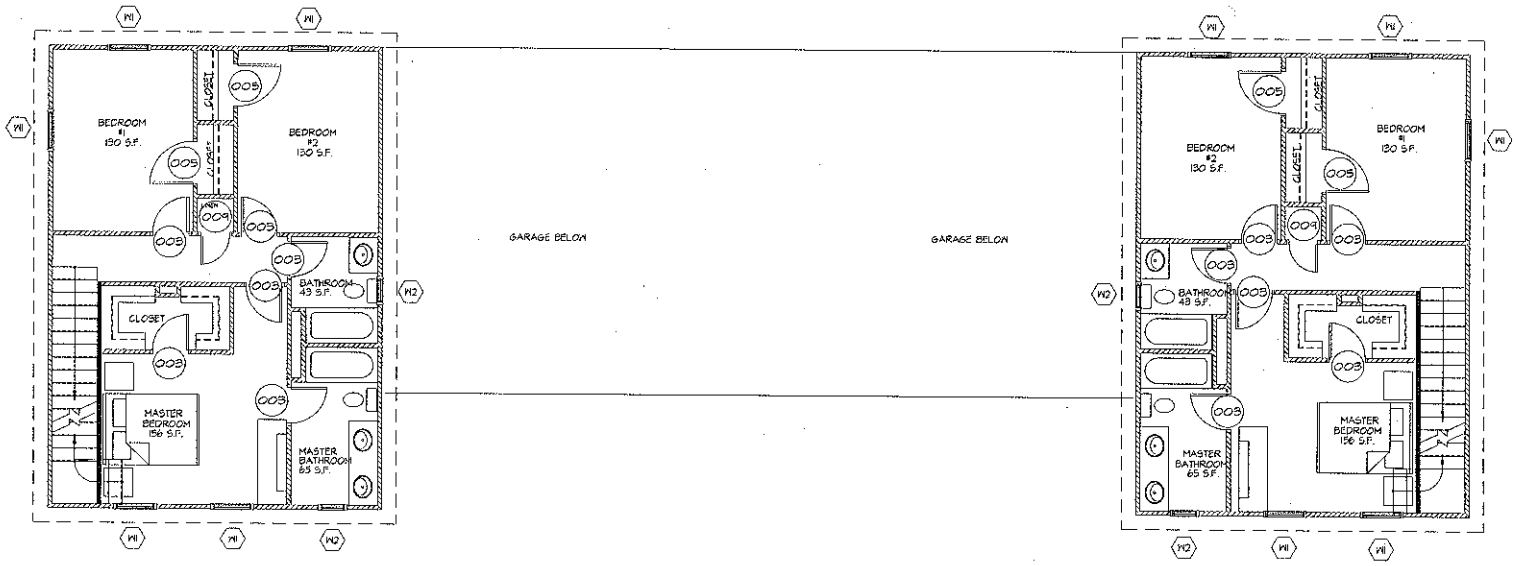

UPPER LEVEL NOTED FLOOR PLAN

SCALE: 1/4" = 1'-0"

GENERAL NOTES:

1. ALL WALLS TO BE STUD GRADE SPRUCE PINE FIR SPECIES AT 16" O.C.
2. ALL HORIZONTAL AND SLOPED WOOD TO BE #2 SPRUCE PINE FIR SPECIES.
3. ALL WOOD PLATES ON CONCRETE SHALL BE PRESSURE TREATED.
4. CEILINGS TO BE FINISHED 9'-0" AFF FOR THE MAIN LEVEL AND 8'-0" FOR OTHER FLOORS, UNLESS NOTED OTHERWISE.

WALL LEGEND

REPRESENTS A LOAD BEARING WALL AND ALIGNS WITH LOAD BEARING WALL ON OTHER FLOOR

OPTIONS FOR STC 55/FIRE WALL TYPE:

SCALE: 1"=1'-0"

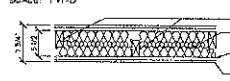

WINDOW TYPES

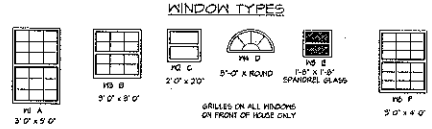

©Copyright 2006

Fort Leonard Wood
Family House Privatization Housing Package
for American Eagle Communities, LLC
Model #43

Ireland and Associates
Architecture
1408 East Sunshine
Springfield, Missouri 65804
Phone (417)881-2409
Fax (417)-881-5318
Email irelandArchitects.com
Stephanie D. Ireland, AIA

Upper Level Noted Floor Plan

DATE: 11-1-06
REVISION DATE:

A103

PROJECT #: 06-142