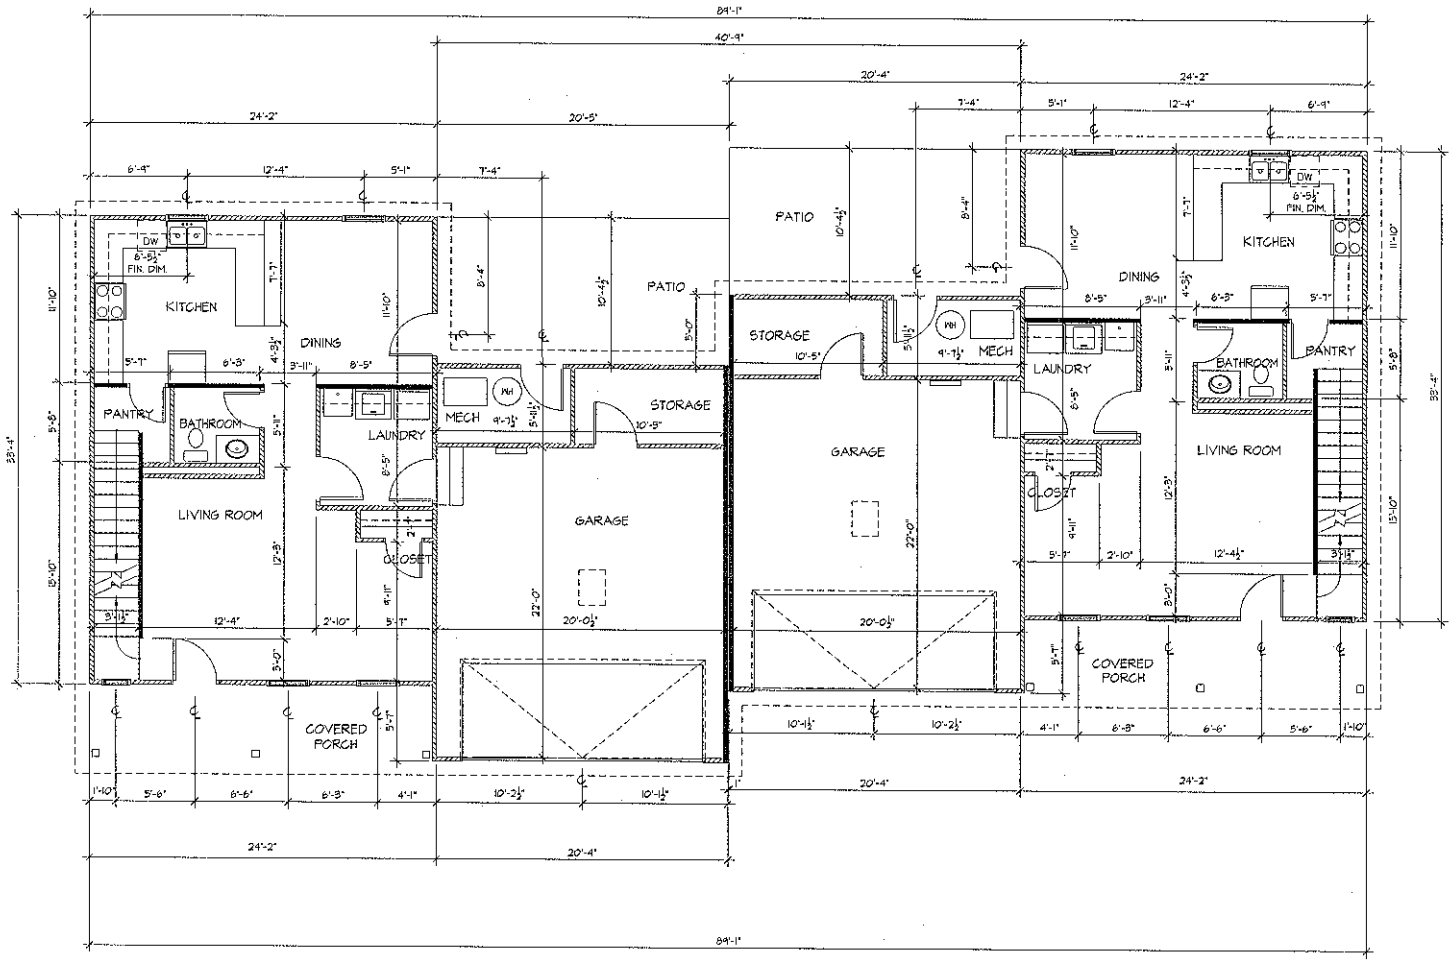

MAIN LEVEL DIMENSION PLAN

SCALE: 1/4" = 1'-0"

©Copyright 2006

Fort Leonard Wood
Family House Privatization Housing Package
for American Eagle Communities, LLC
Model #74

Ireland and Associates
Architecture
1400 East Sunshine
Springfield, Missouri 65804
Phone (417)881-8409
Fax (417)881-3319
Email IrelandArchitects.com

Stephanie D. Ireland, AIA

Main Level Dimensioned Floor Plan

DATE: 11-1-06
REVISION DATE

A100

PROJECT #: 06-148

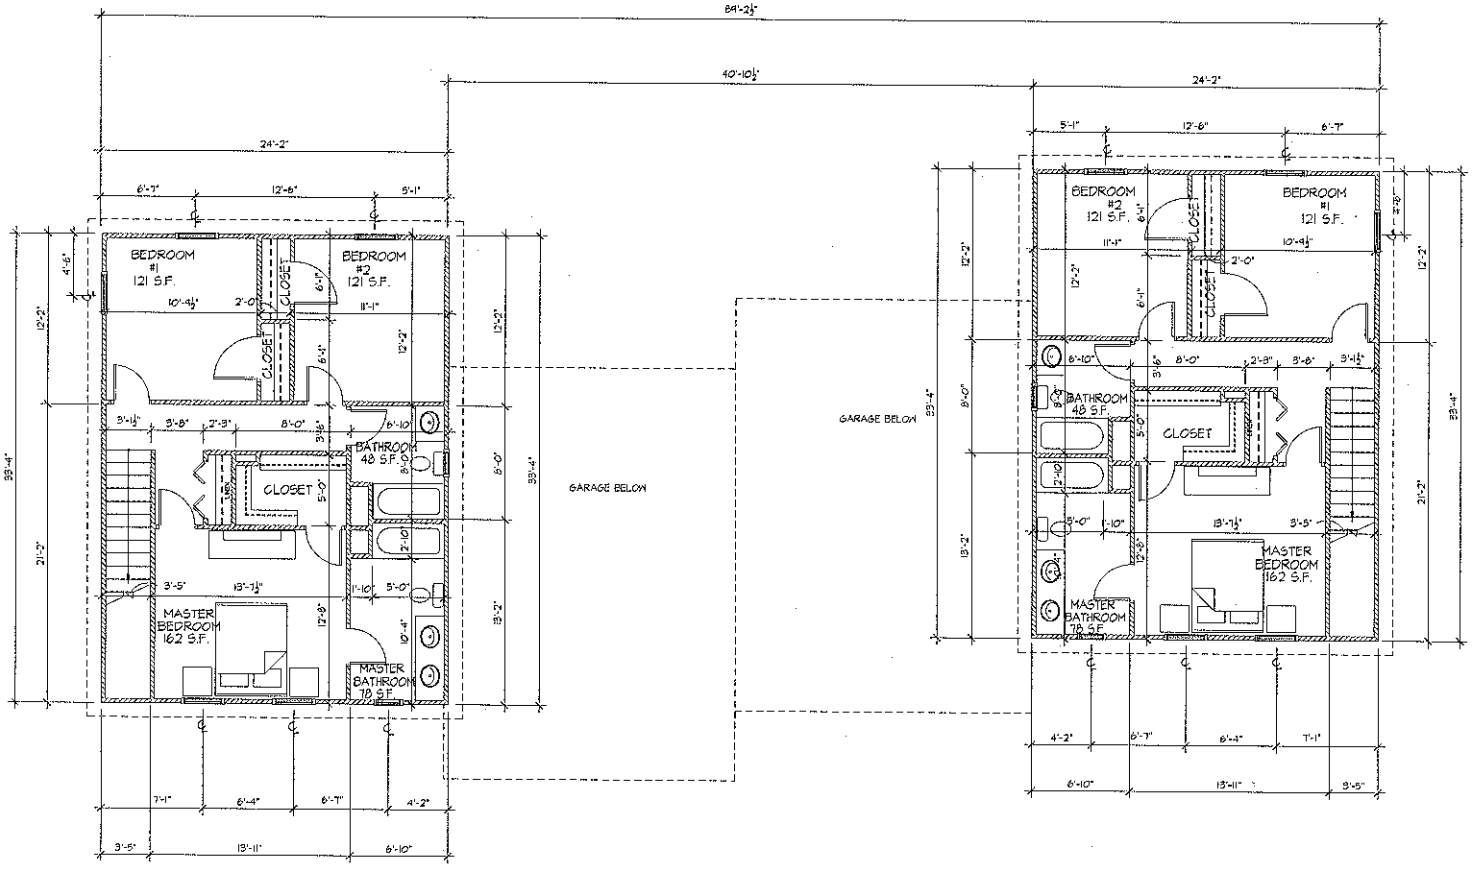

UPPER LEVEL DIMENSION PLAN

SCALE: 1/4" = 1'-0"

©Copyright 2006

Fort Leonard Wood
Family House Privatization Housing Package
for American Eagle Communities, LLC
Model #74

Ireland and Associates
Architecture
1908 East Sunshine
Springfield, Missouri 65804
Phone (417)881-5404
Fax (417)-881-5818
Email IrelandArchitects.com

Stephanie D. Ireland, AIA

Upper Level Dimensioned Floor Plan

DATE: 11-1-06
REVISION DATE:

A101

PROJECT #: 06-148