Conversion

3EC – 3 Bedroom to 4 Bedroom (2246 sq. ft.) 27 units

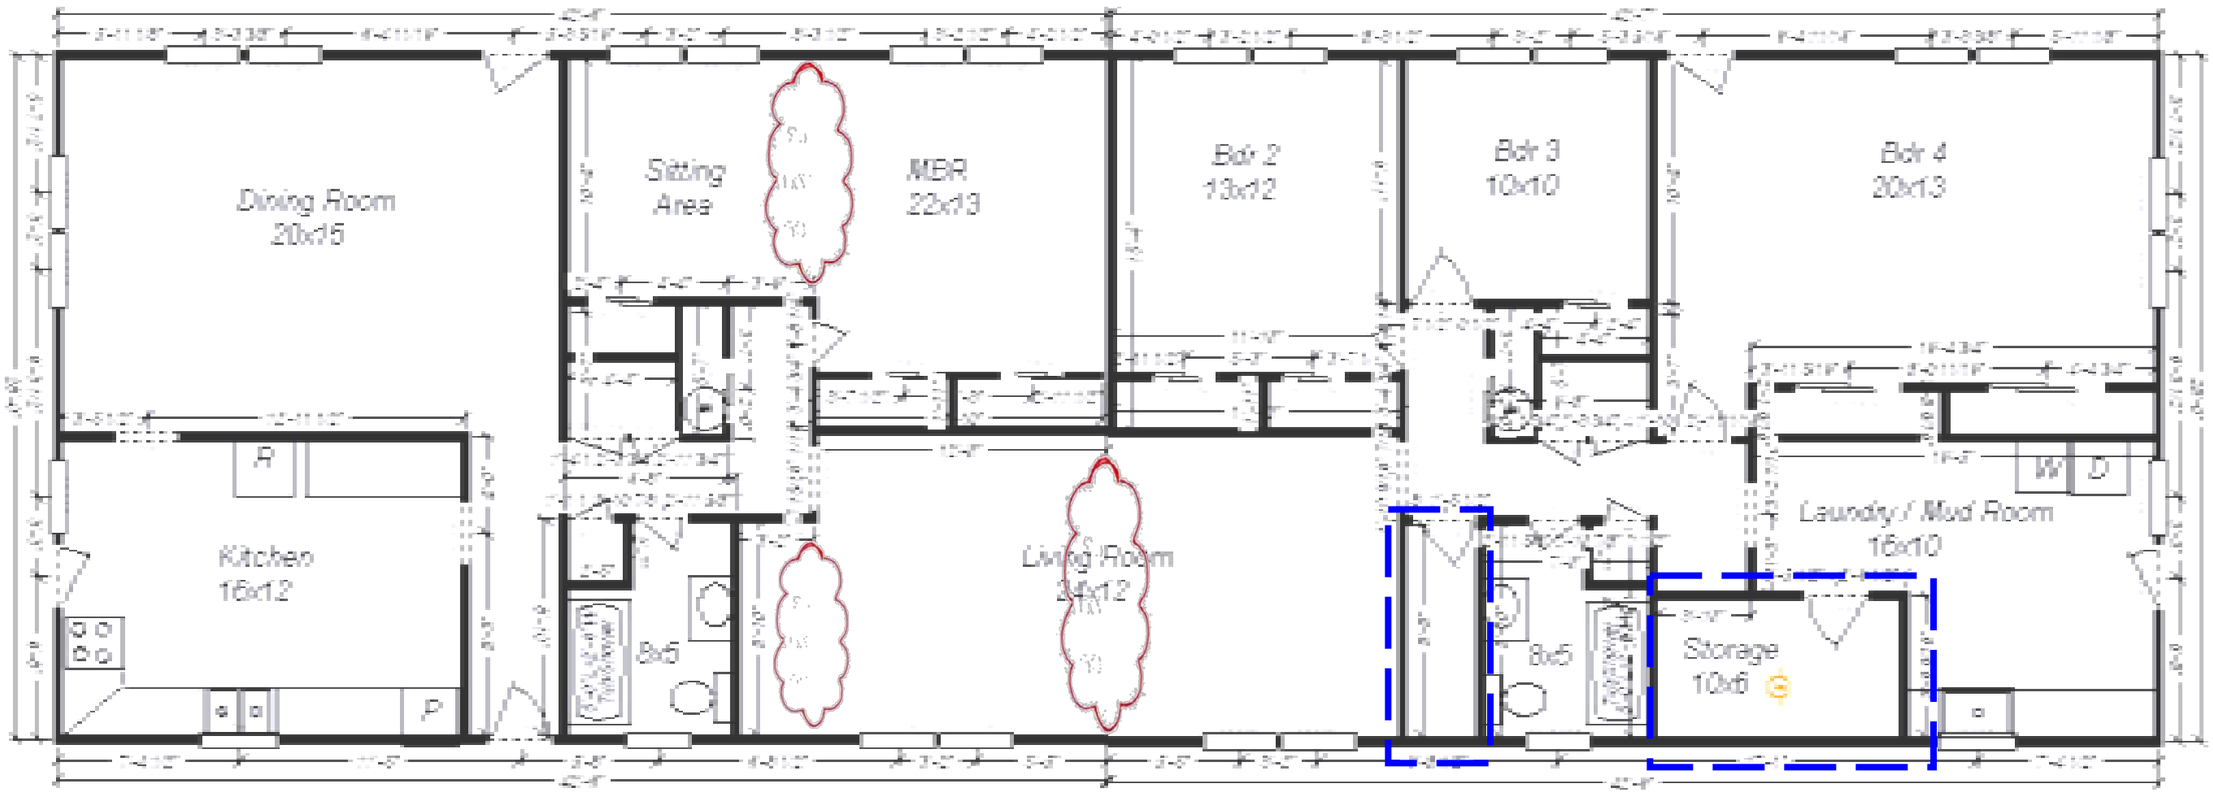

1 Close old entry door and construct closet

2 Reconfigure closet

3 Construct Laundry Room

Balfour Beatty Communities

Fort Leonard Wood, MO

Date: 27 JUNE 2008

Scale: NOT TO SCALE

Size: 11 X 17

Revised: 10 APR 2009

Drawing: 32