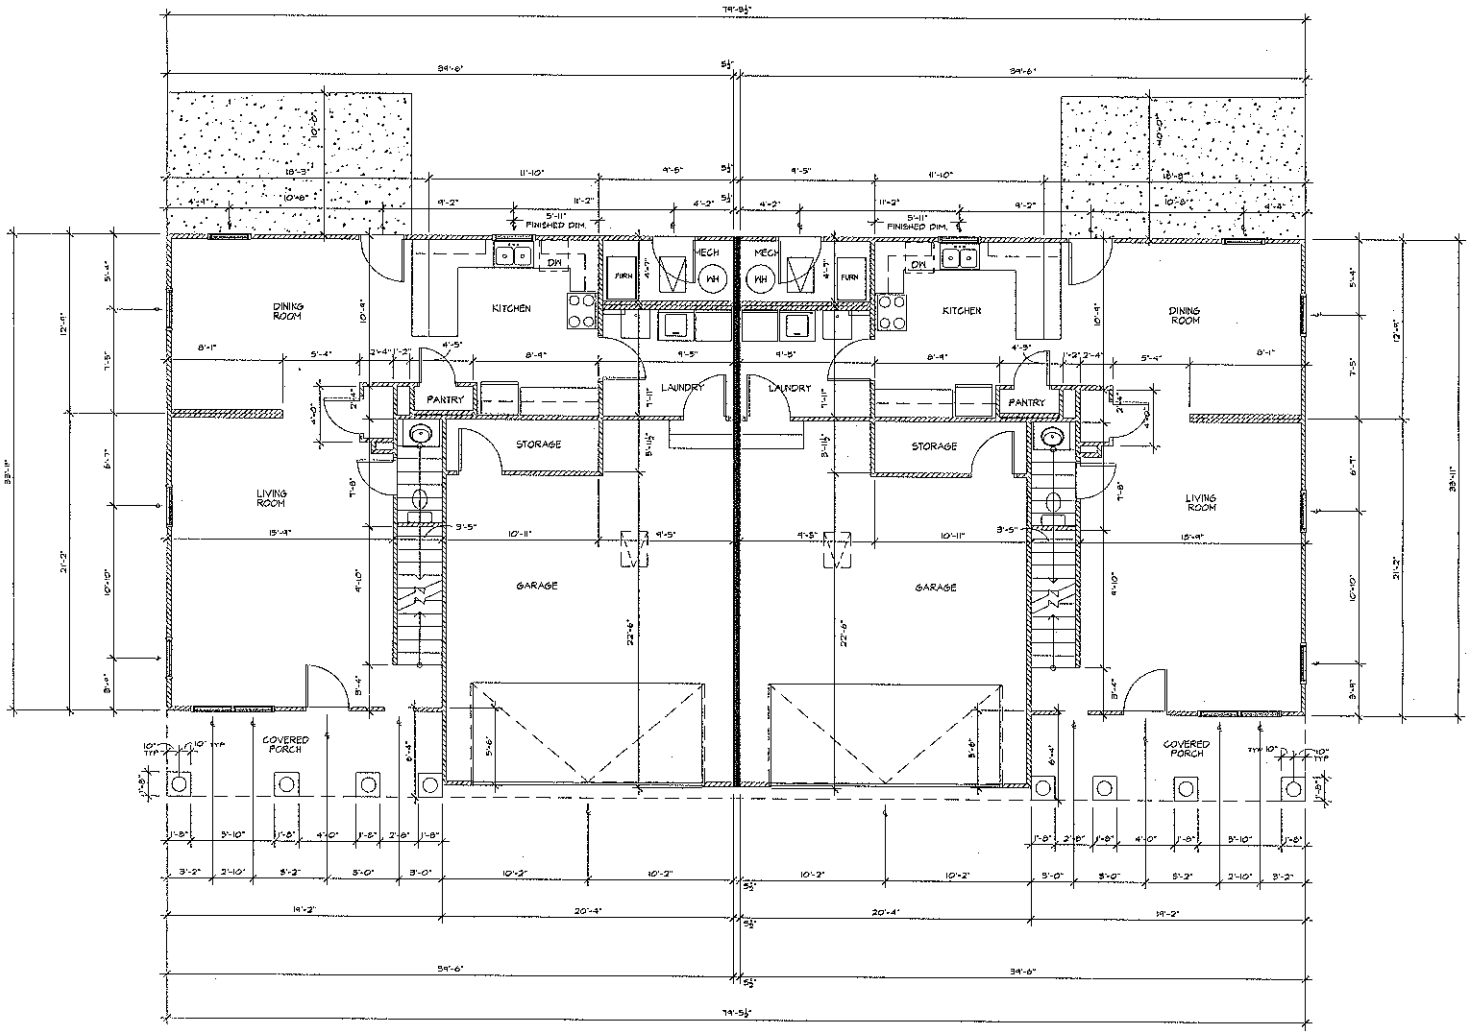

MAIN LEVEL DIMENSIONED FLOOR PLAN

SCALE: 1/4" = 1'-0"

© Copyright 2006

Fort Leonard Wood
Family House Privatization Housing Package
for American Eagle Communities, LLC
Model #46

Ireland and Associates
Architecture
1409 East Sunshine
Springfield, Missouri 65804
Phone (417)881-5404
Fax (417)-881-3515
Email IrelandArchitects.com

Stephanie D. Ireland, AIA

Dimensioned Main Level Floor Plan

DATE: 11-1-06
REVISION DATE

A100

PROJECT #: 06-143

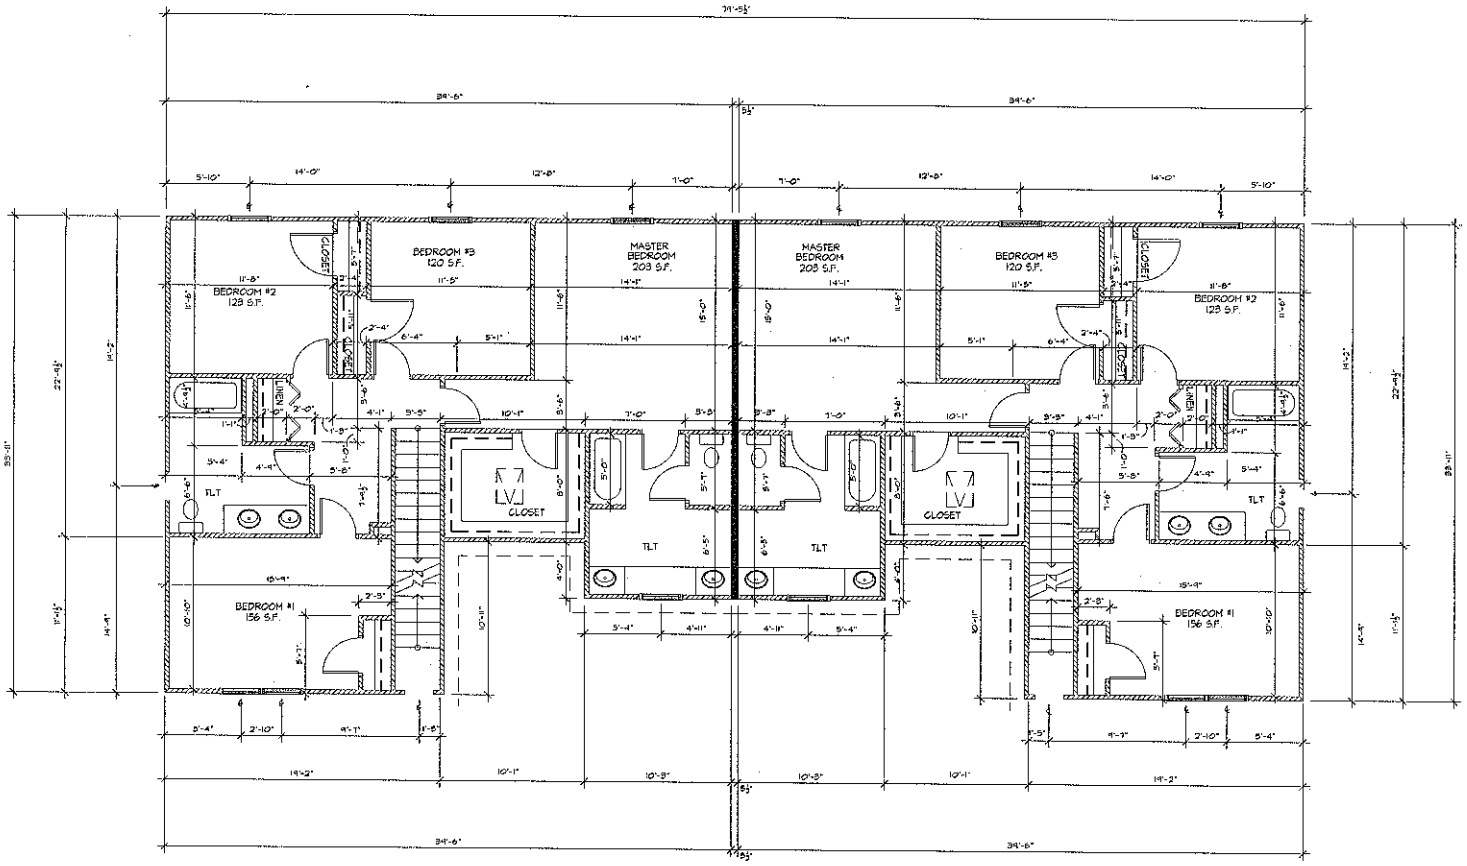

UPPER LEVEL DIMENSIONED FLOOR PLAN

SCALE: 1/4" = 1'-0"

©Copyright 2006

Fort Leonard Wood
Family House Privatization Housing Package
for American Eagle Communities, LLC
Model #46

Ireland and Associates
Architecture
1408 East Sunshine
Springfield, Missouri 65804
Phone (417)881-3409
Fax (417)-881-3518
Email IrelandArchitects.com

Stephanie D. Ireland, AIA

Dimensioned Upper Level Floor Plan

DATE: 11-1-06
REVISION DATE:

A101

PROJECT #: 06-143