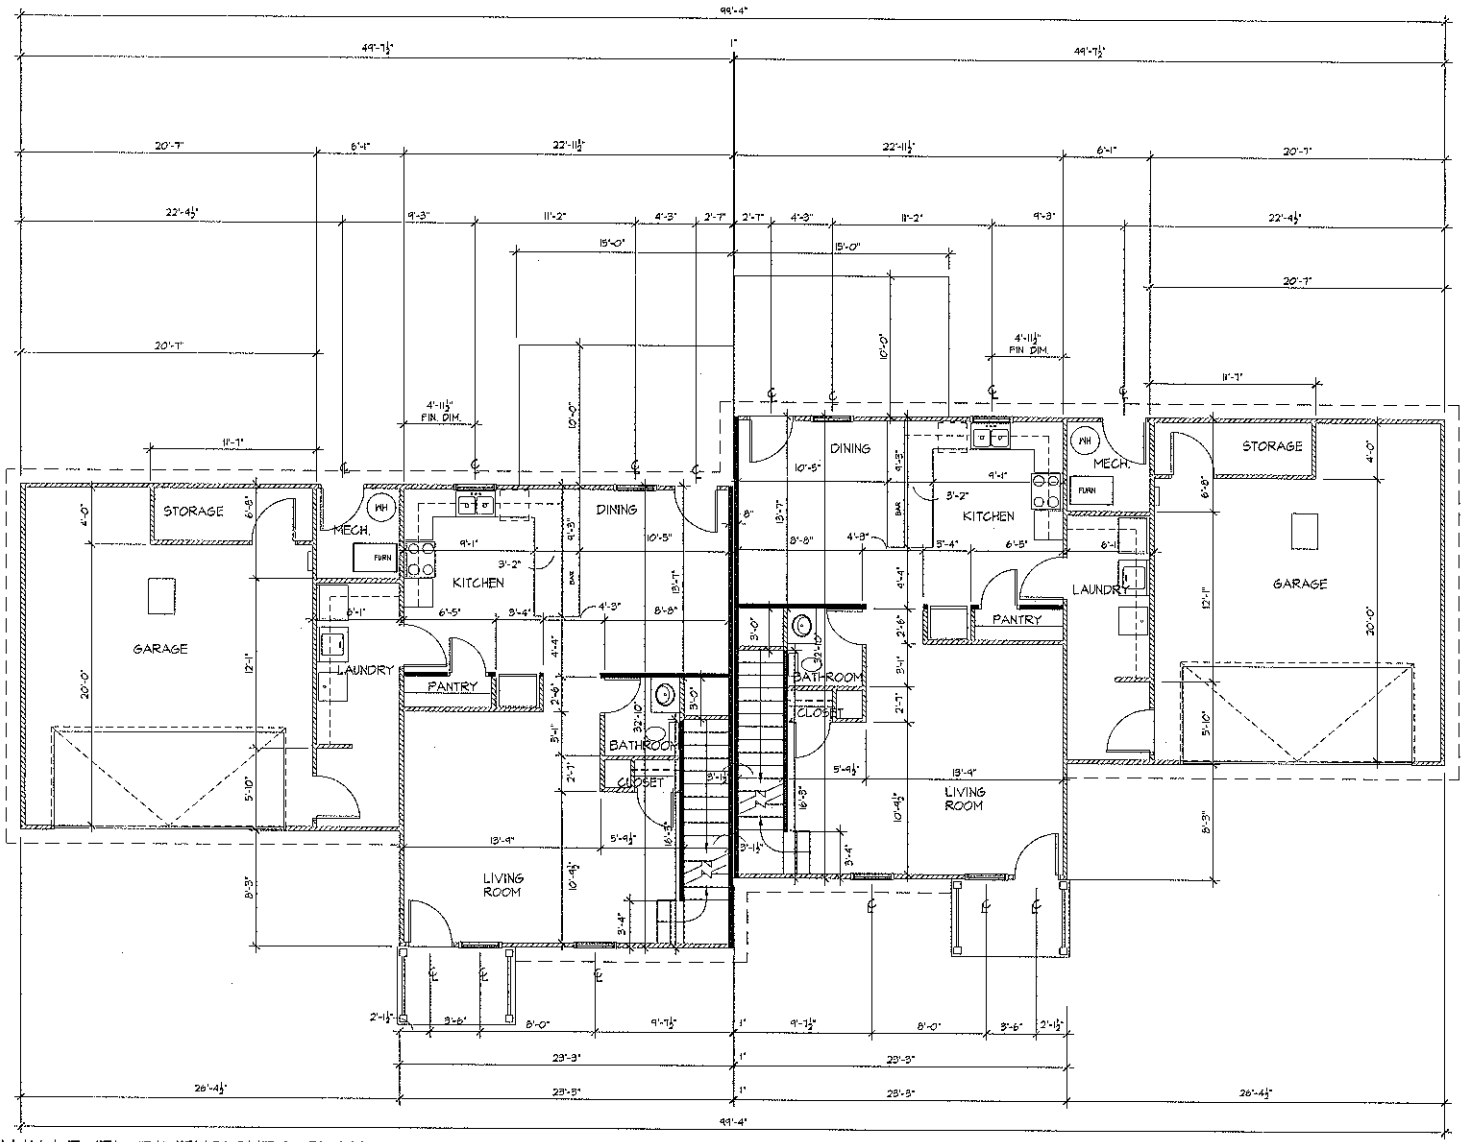

MAIN LEVEL DIMENSIONED PLAN

SCALE: 1/4" = 1'-0"

©Copyright 2006

Fort Leonard Wood
Family House Privatization Housing Package
for American Eagle Communities, LLC
Model #63

Ireland and Associates
Architecture
1900 East Sunshine
Springfield, Missouri 65804
Phone (417)881-8404
Fax (417)881-5815
Email IrelandArchitects.com
Stephanie D. Ireland, AIA

Main Level Dimensioned Plan

DATE: 11-1-06
REVISION DATE:

A100

PROJECT #: 06-161

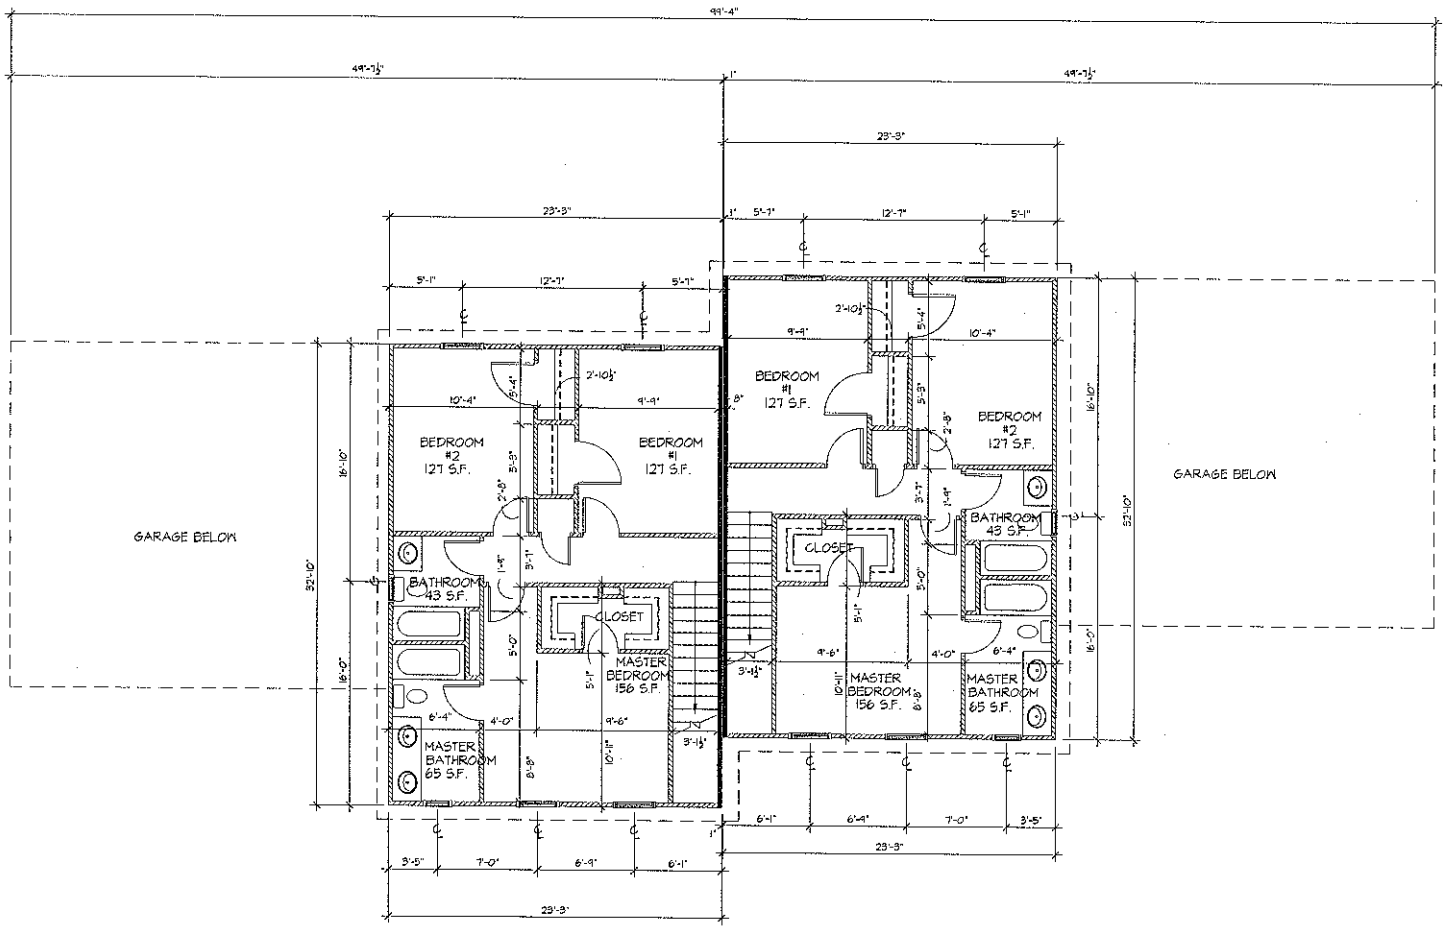

UPPER LEVEL DIMENSIONED PLAN

SCALE: 1/4" = 1'-0"

©Copyright 2006

Fort Leonard Wood
Family House Privatization Housing Package
for American Eagle Communities, LLC
Model #63

Ireland and Associates
Architecture
1908 East Sunshine
Springfield, Missouri 65804
Phone (417)881-3409
Fax (417)-881-3816
Email IrelandArchitects.com
Stephanie D. Ireland, AIA

Upper Level Dimensioned Plan

DATE: 11-1-06
REVISION DATE:

A101

PROJECT #: 06-161