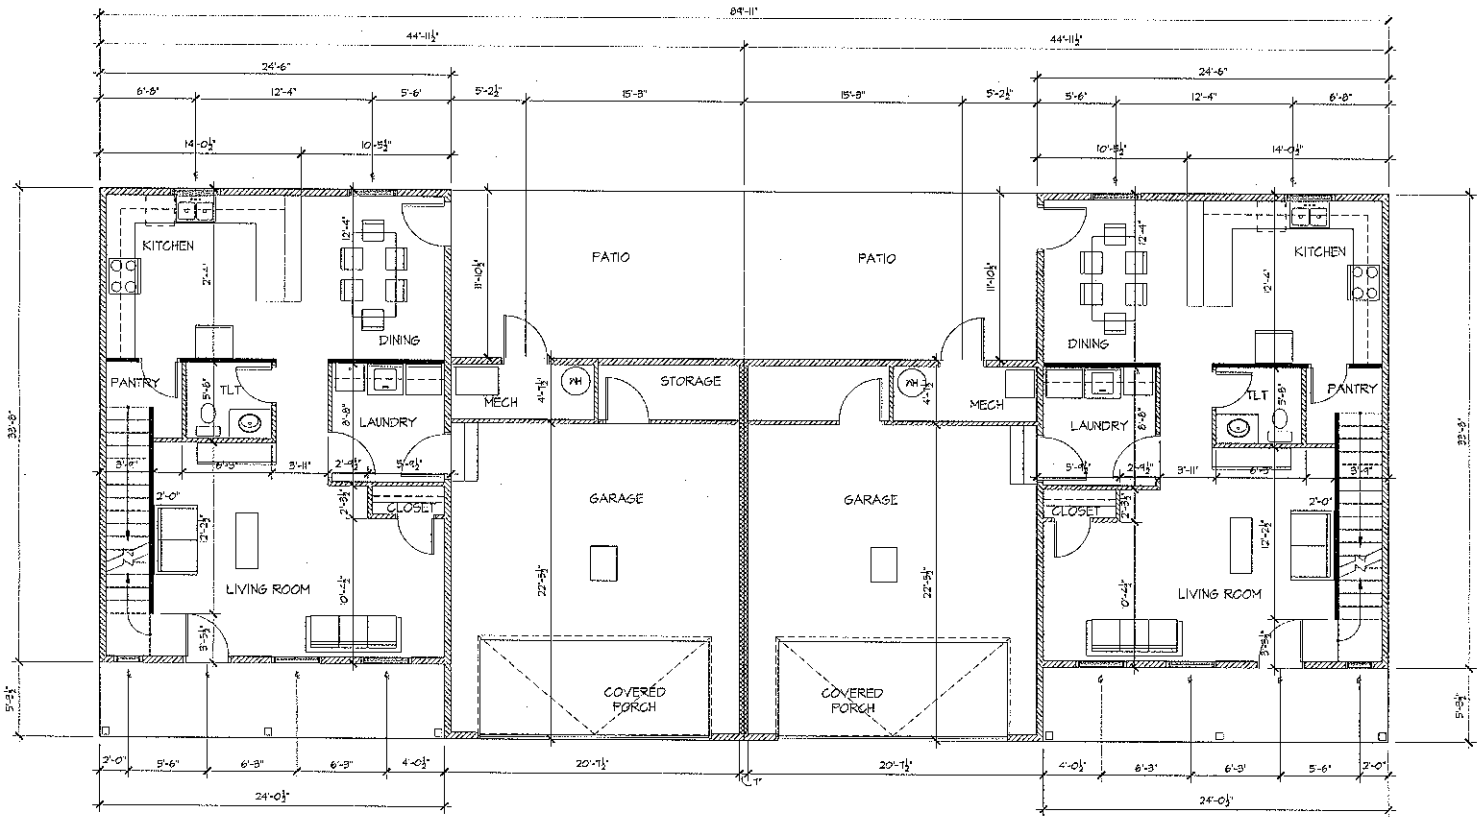

MAIN LEVEL DIMENSION PLAN

SCALE: 1/4" = 1'-0"

© Copyright 2006

Fort Leonard Wood
Family House Privatization Housing
Package for American Eagle
Communities, LLC
Model #44

Ireland
and
Associates
Architecture
1900 East Sunshine
Springfield, Missouri 65804
Phone (417)881-8409
Fax (417)-881-3313
Email IrelandArchitects.com

Stephanie D. Ireland, A.A.

DATE 8-1-06
REVISION DATE

A100

PROJECT #: 06-102

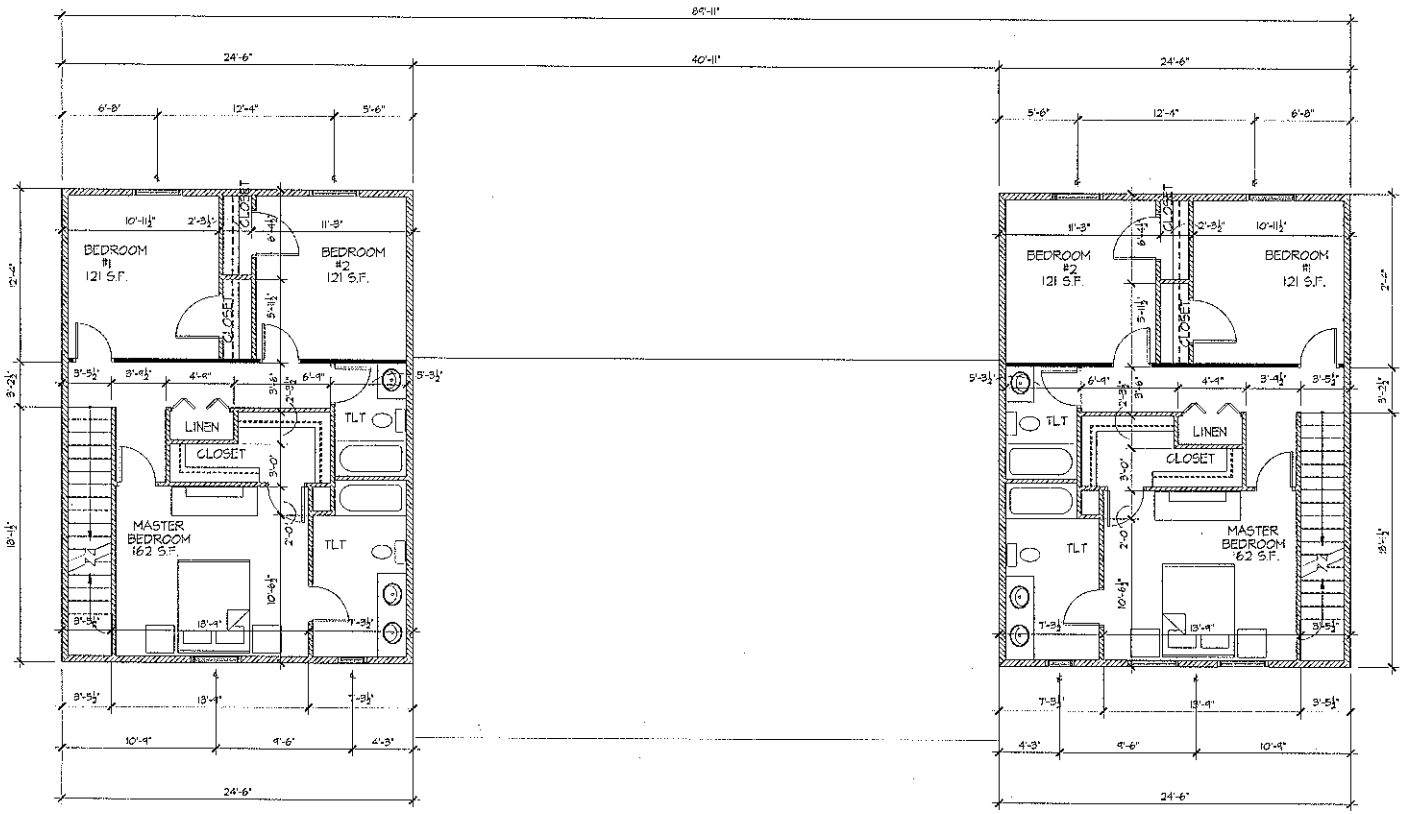

UPPER LEVEL DIMENSION PLAN

SCALE: 1/4" = 1'-0"

©Copyright 2006

Fort Leonard Wood
Family House Privatization Housing
Package for American Eagle
Communities, LLC
Model #44

Ireland
and
Associates
Architecture

1408 East Sunshine
Springfield, Missouri 65804
Phone (417)881-5424
Fax (417)-881-3913
Email IrelandArchitects.com

Stephanie D. Ireland, AIA

DATE 8-1-06
REVISION DATE

A101

PROJECT #: 06-102