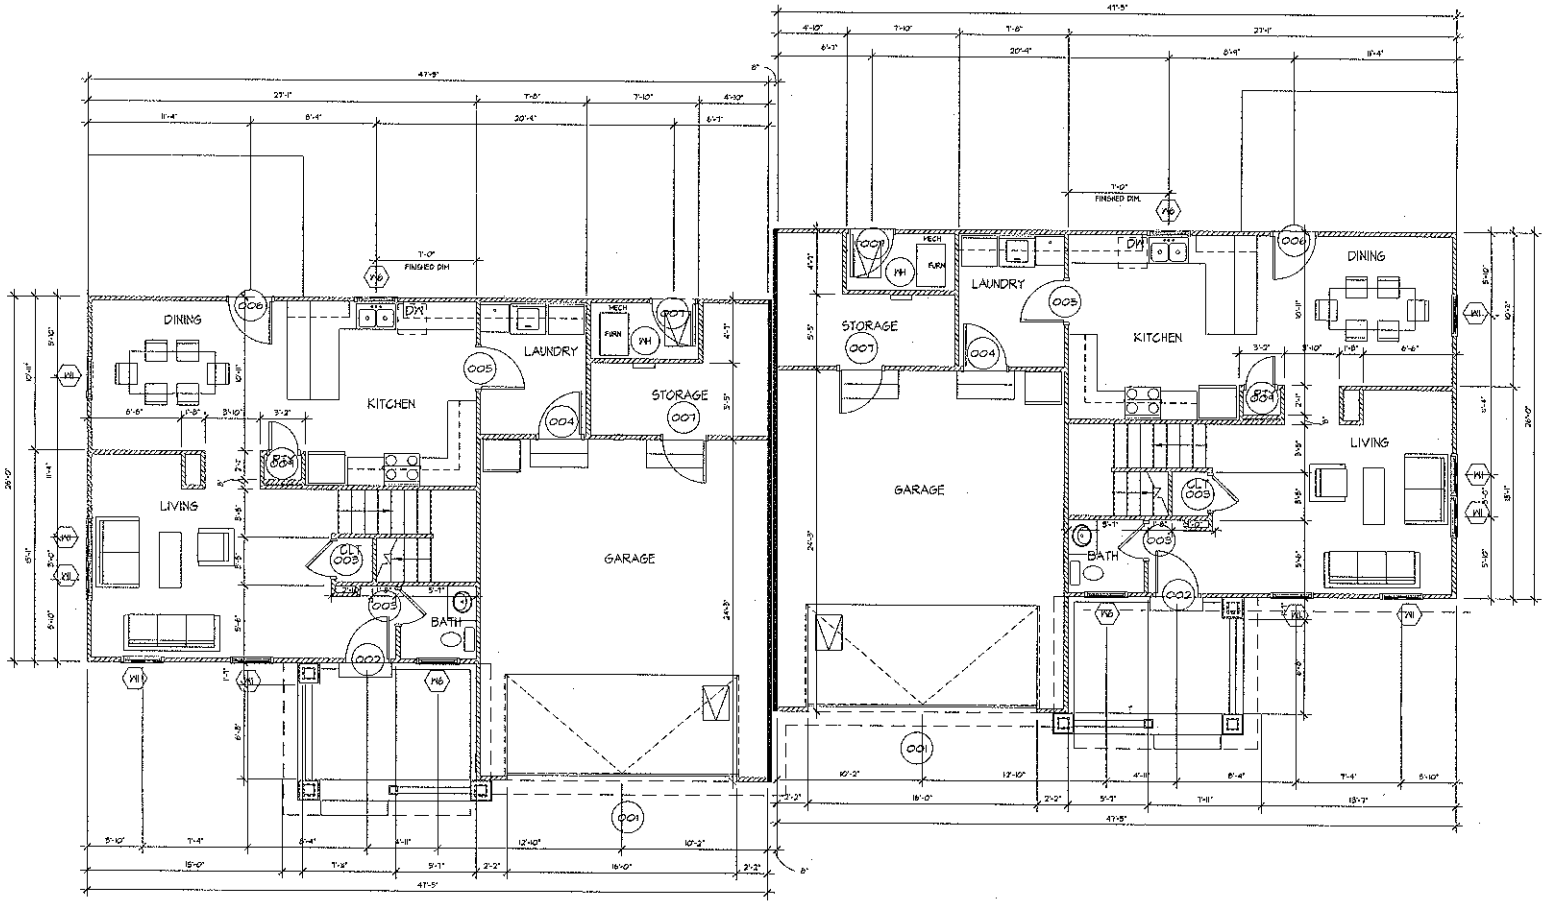

MAIN LEVEL DIMENSION FLOOR PLAN

SCALE: 1/4" = 1'-0"

©Copyright 2006

Fort Leonard Wood
Family House Privatization Housing Package
for American Eagle Communities, LLC
Model #45

Ireland
and
Associates
Architecture

1908 East Sunshine
Springfield, Missouri 65804
Phone (417)881-8404
Fax (417)-881-8313
Email IrelandArchitects.com

Stephanie D. Ireland, AIA

Main Level
Dimensioned
Floor Plan

DATE 11-1-06
REVISION DATE

A100

PROJECT #: 06-170

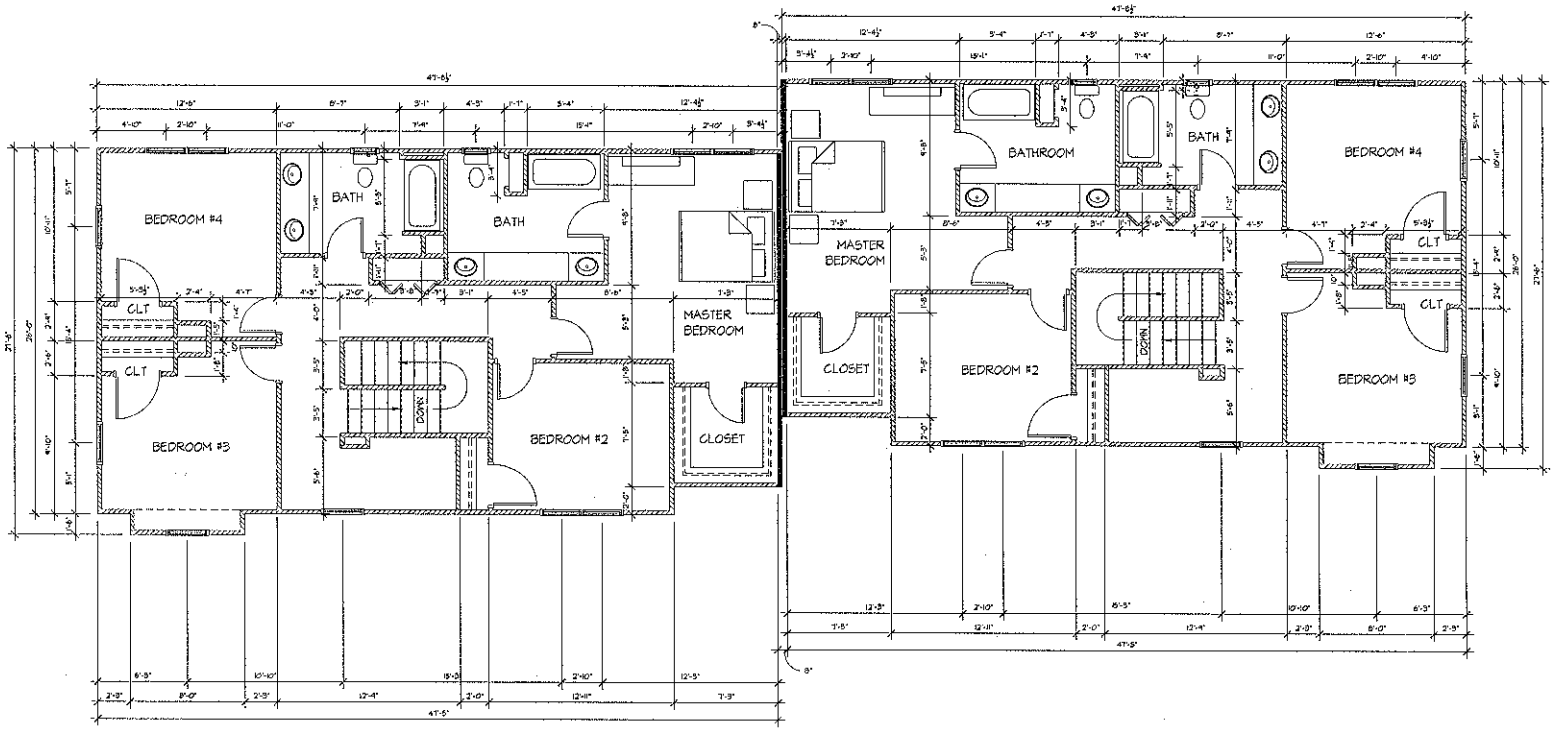

UPPER LEVEL DIMENSION FLOOR PLAN

SCALE 1/4" = 1'-0"

©Copyright 2006

Fort Leonard Wood
Family House Privatization Housing Package
for American Eagle Communities, LLC
Model #45

Ireland
and
Associates
Architecture

1406 East Sunshine
Springfield, Missouri 65804
Phone (417)881-3404
Fax (417)-881-5393
Email IrelandArchitects.com

Stephane D. Ireland, AIA

Upper Level
Dimensioned
Floor Plan

DATE 11-1-06
REVISION DATE

A101

PROJECT #: 06-170