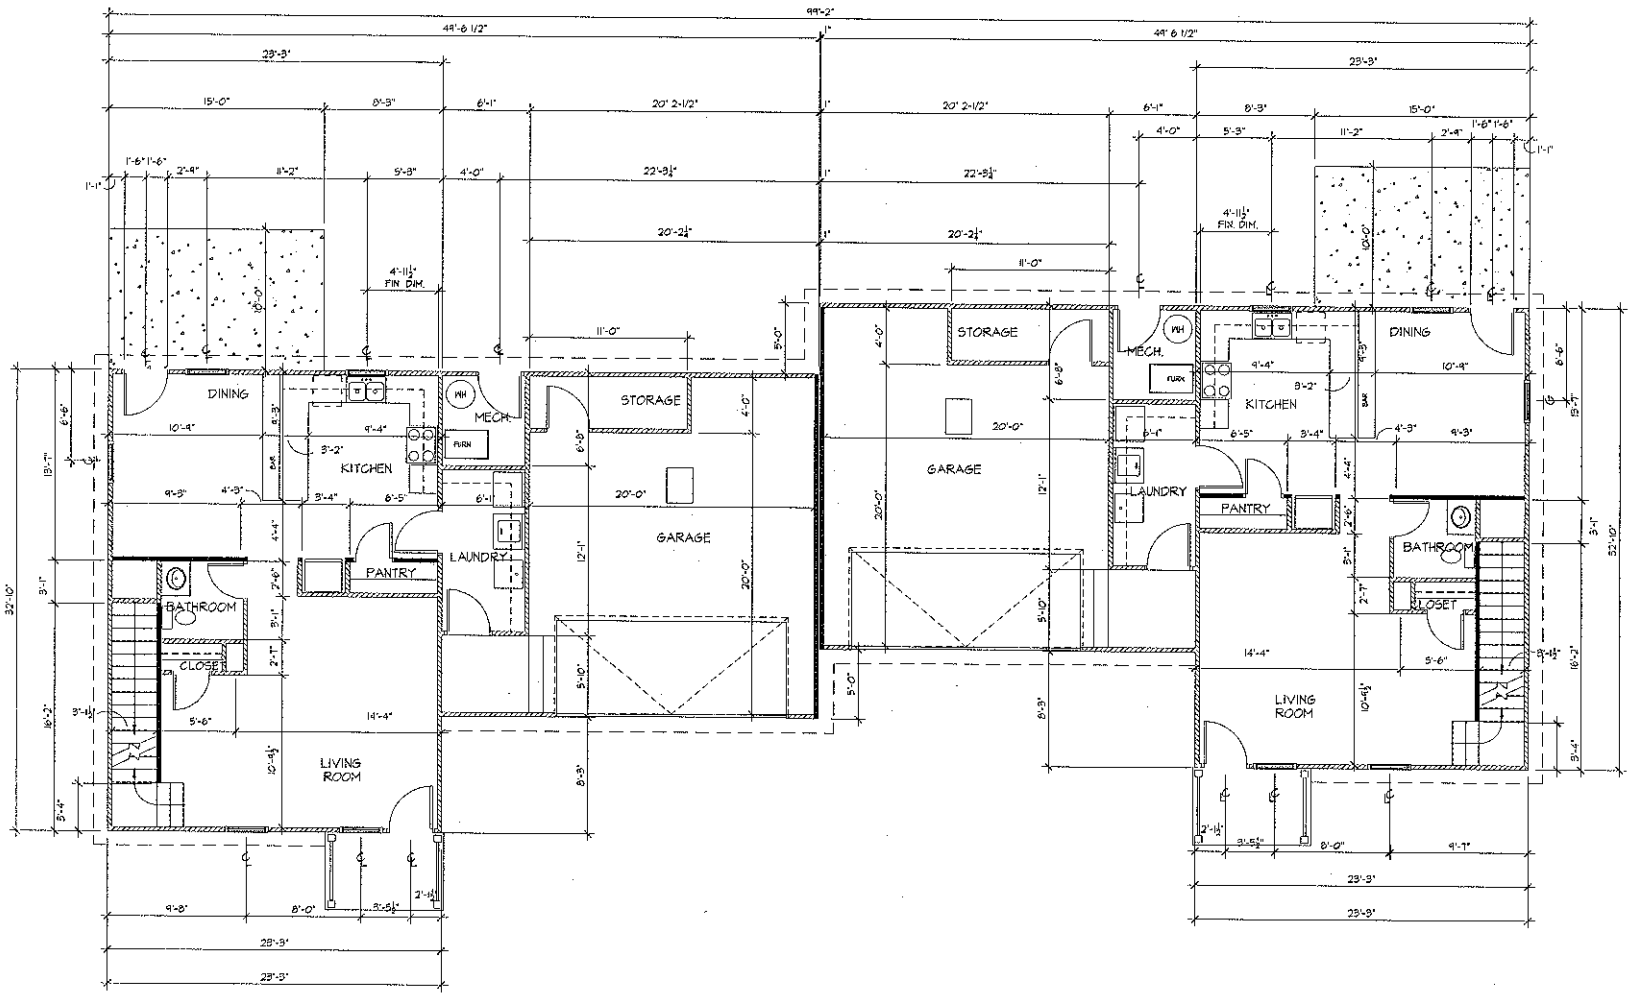

MAIN LEVEL DIMENSIONED FLOOR PLAN

SCALE: 1/4" = 1'-0"

©Copyright 2006

Fort Leonard Wood
Family House Privatization Housing Package
for American Eagle Communities, LLC
Model #73

Ireland and Associates
Architecture
1408 East Sunshine
Springfield, Missouri 65804
Phone (417)881-5404
Fax (417)-881-3515
Email IrelandArchitects.com

Stephanie D. Ireland, AIA

Main Level Dimensioned Floor Plan

DATE 11-1-06
REVISION DATE

A100

PROJECT #: 06-163

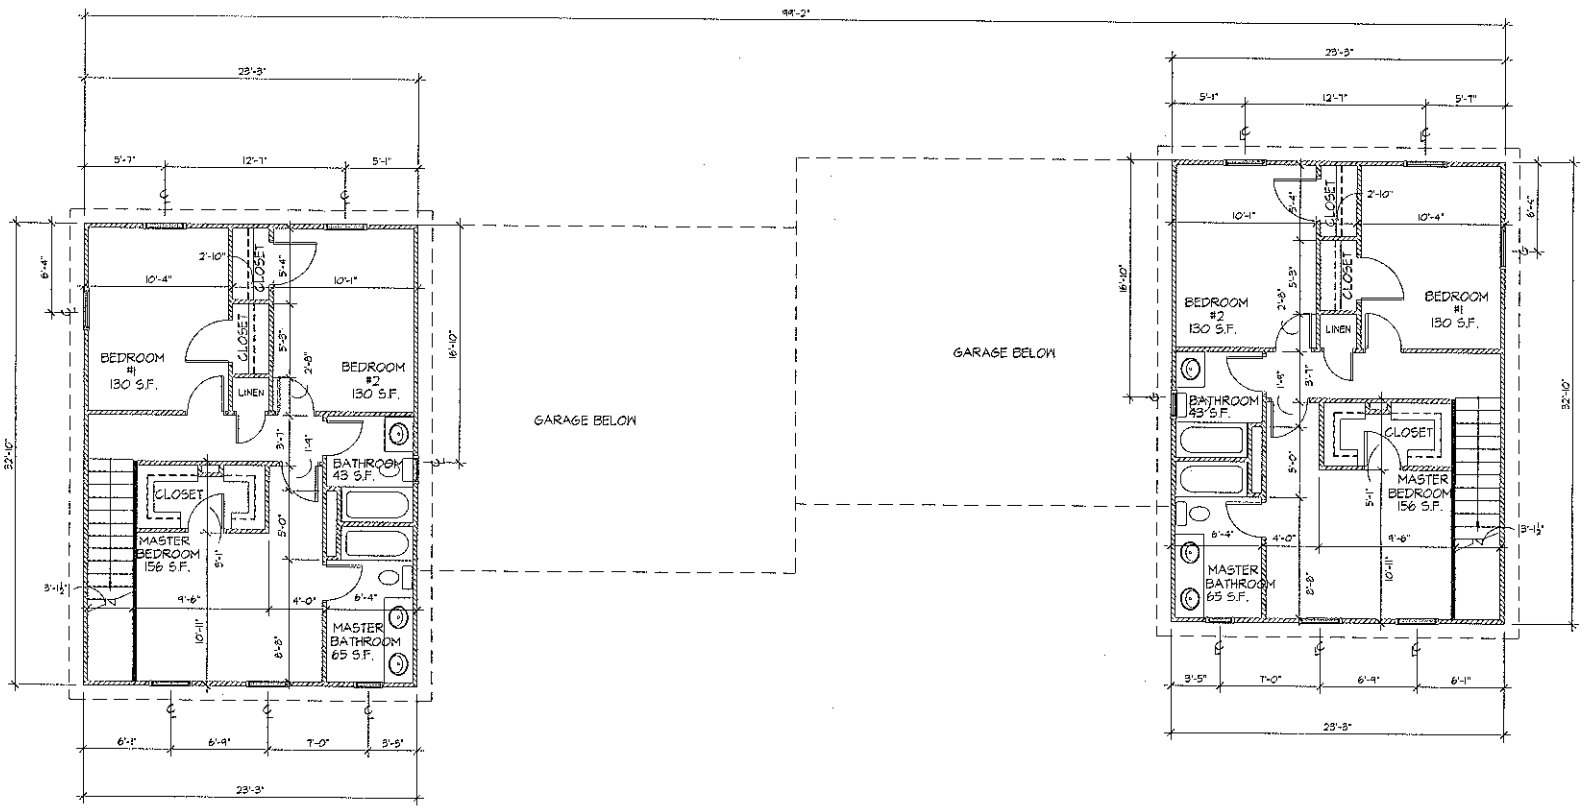

UPPER LEVEL DIMENSIONED FLOOR PLAN

SCALE: 1/4" = 1'-0"

© Copyright 2006

Fort Leonard Wood
Family House Privatization Housing Package
for American Eagle Communities, LLC
Model #73

Ireland and Associates
Architecture
1408 East Sunshine
Springfield, Missouri 65804
Phone (417)881-2404
Fax (417)-881-3515
Email IrelandArchitects.com

Stephanie D. Ireland, AIA

Upper Level Dimensioned Floor Plan

DATE: 11-1-06
REVISION DATE:

A101

PROJECT #: 06-163

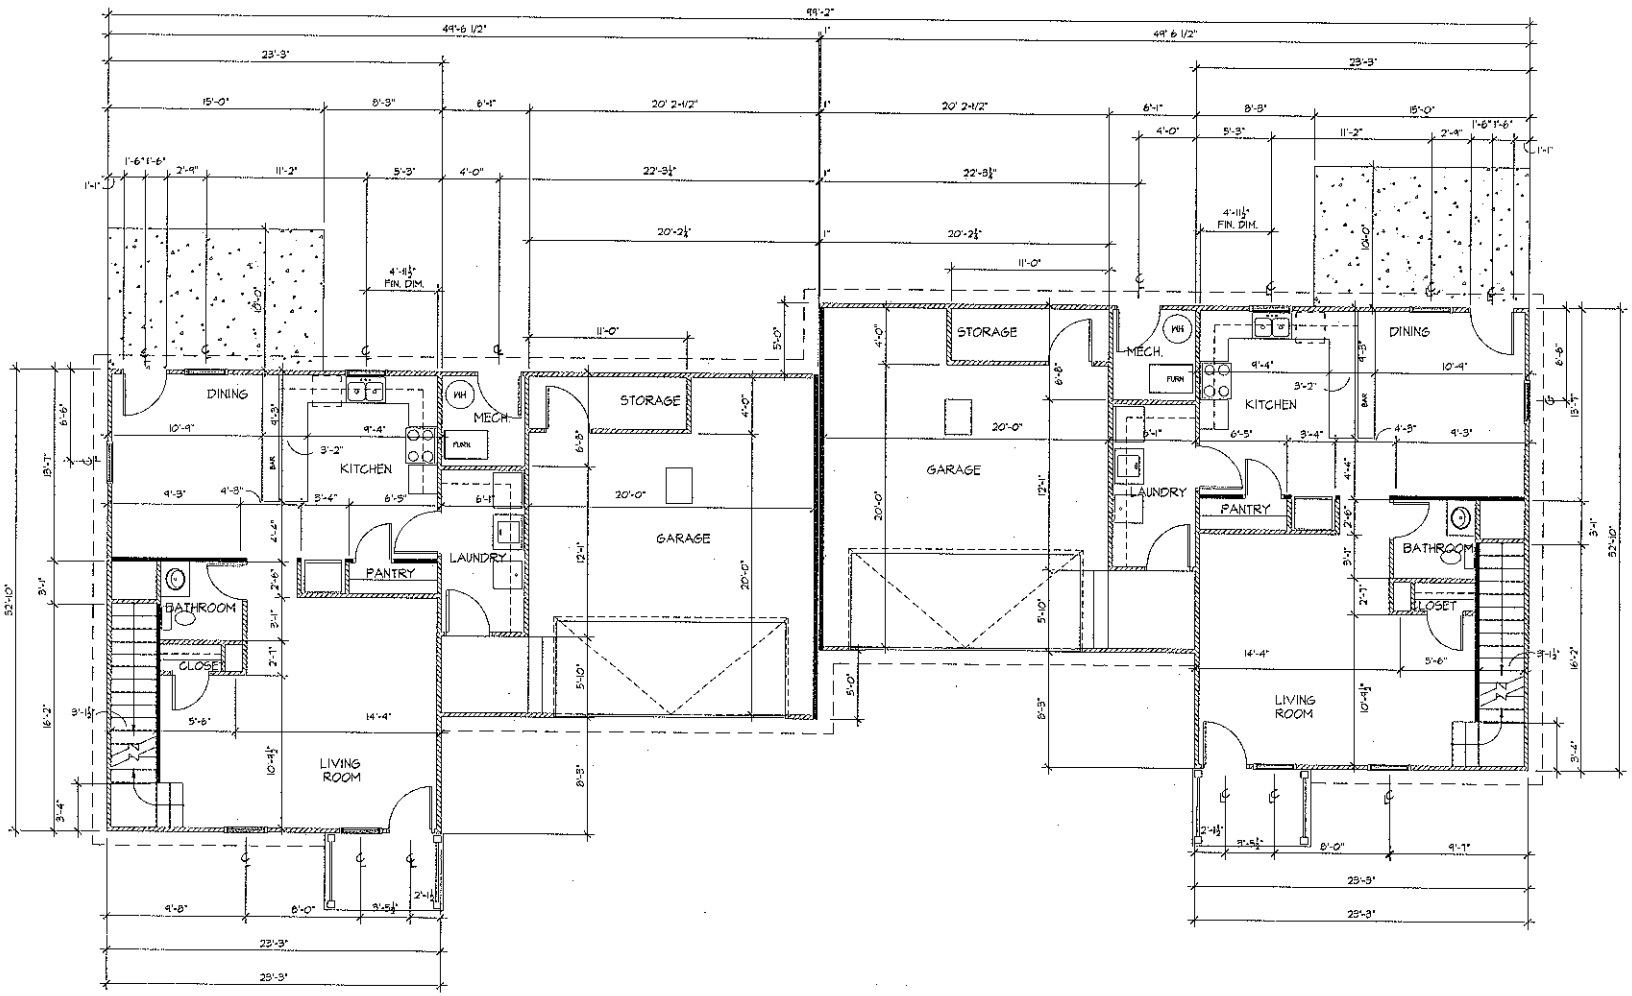

MAIN LEVEL DIMENSIONED FLOOR PLAN

SCALE: 1/4" = 1'-0"

©Copyright 2006

Fort Leonard Wood
Family House Privatization Housing Package
for American Eagle Communities, LLC
Model #73

Ireland and Associates
Architecture
1908 East Sunshine
Springfield, Missouri 65804
Phone (417)881-3404
Fax (417)881-3913
Email IrelandArchitects.com

Stephanie D. Ireland, AIA

Main Level Dimensioned Floor Plan

DATE: 11-1-06
REVISION DATE

A100

PROJECT #: 06-163

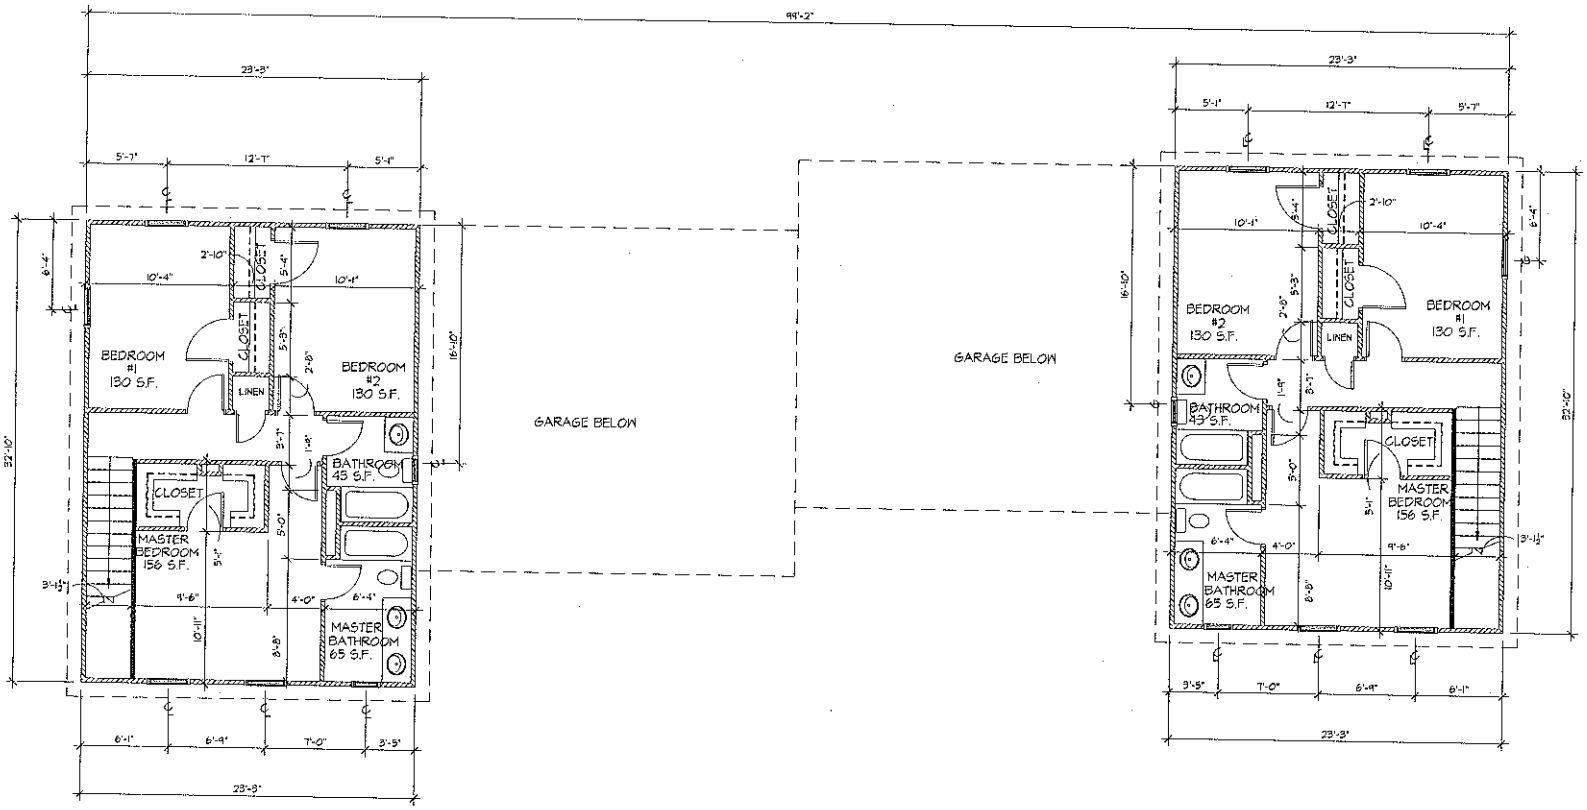

UPPER LEVEL DIMENSIONED FLOOR PLAN

SCALE: 1/4" = 1'-0"

©Copyright 2006

Fort Leonard Wood
Family House Privatization Housing Package
for American Eagle Communities, LLC
Model #73

Ireland and Associates
Architecture
1908 East Sunshine
Springfield, Missouri 65804
Phone (417)881-2401
Fax (417)881-3313
Email IrelandArchitects.com

Stephanie D. Ireland, AIA

Upper Level Dimensioned Floor Plan

DATE: 11-1-06
REVISION DATE:

A101

PROJECT #: 06-163